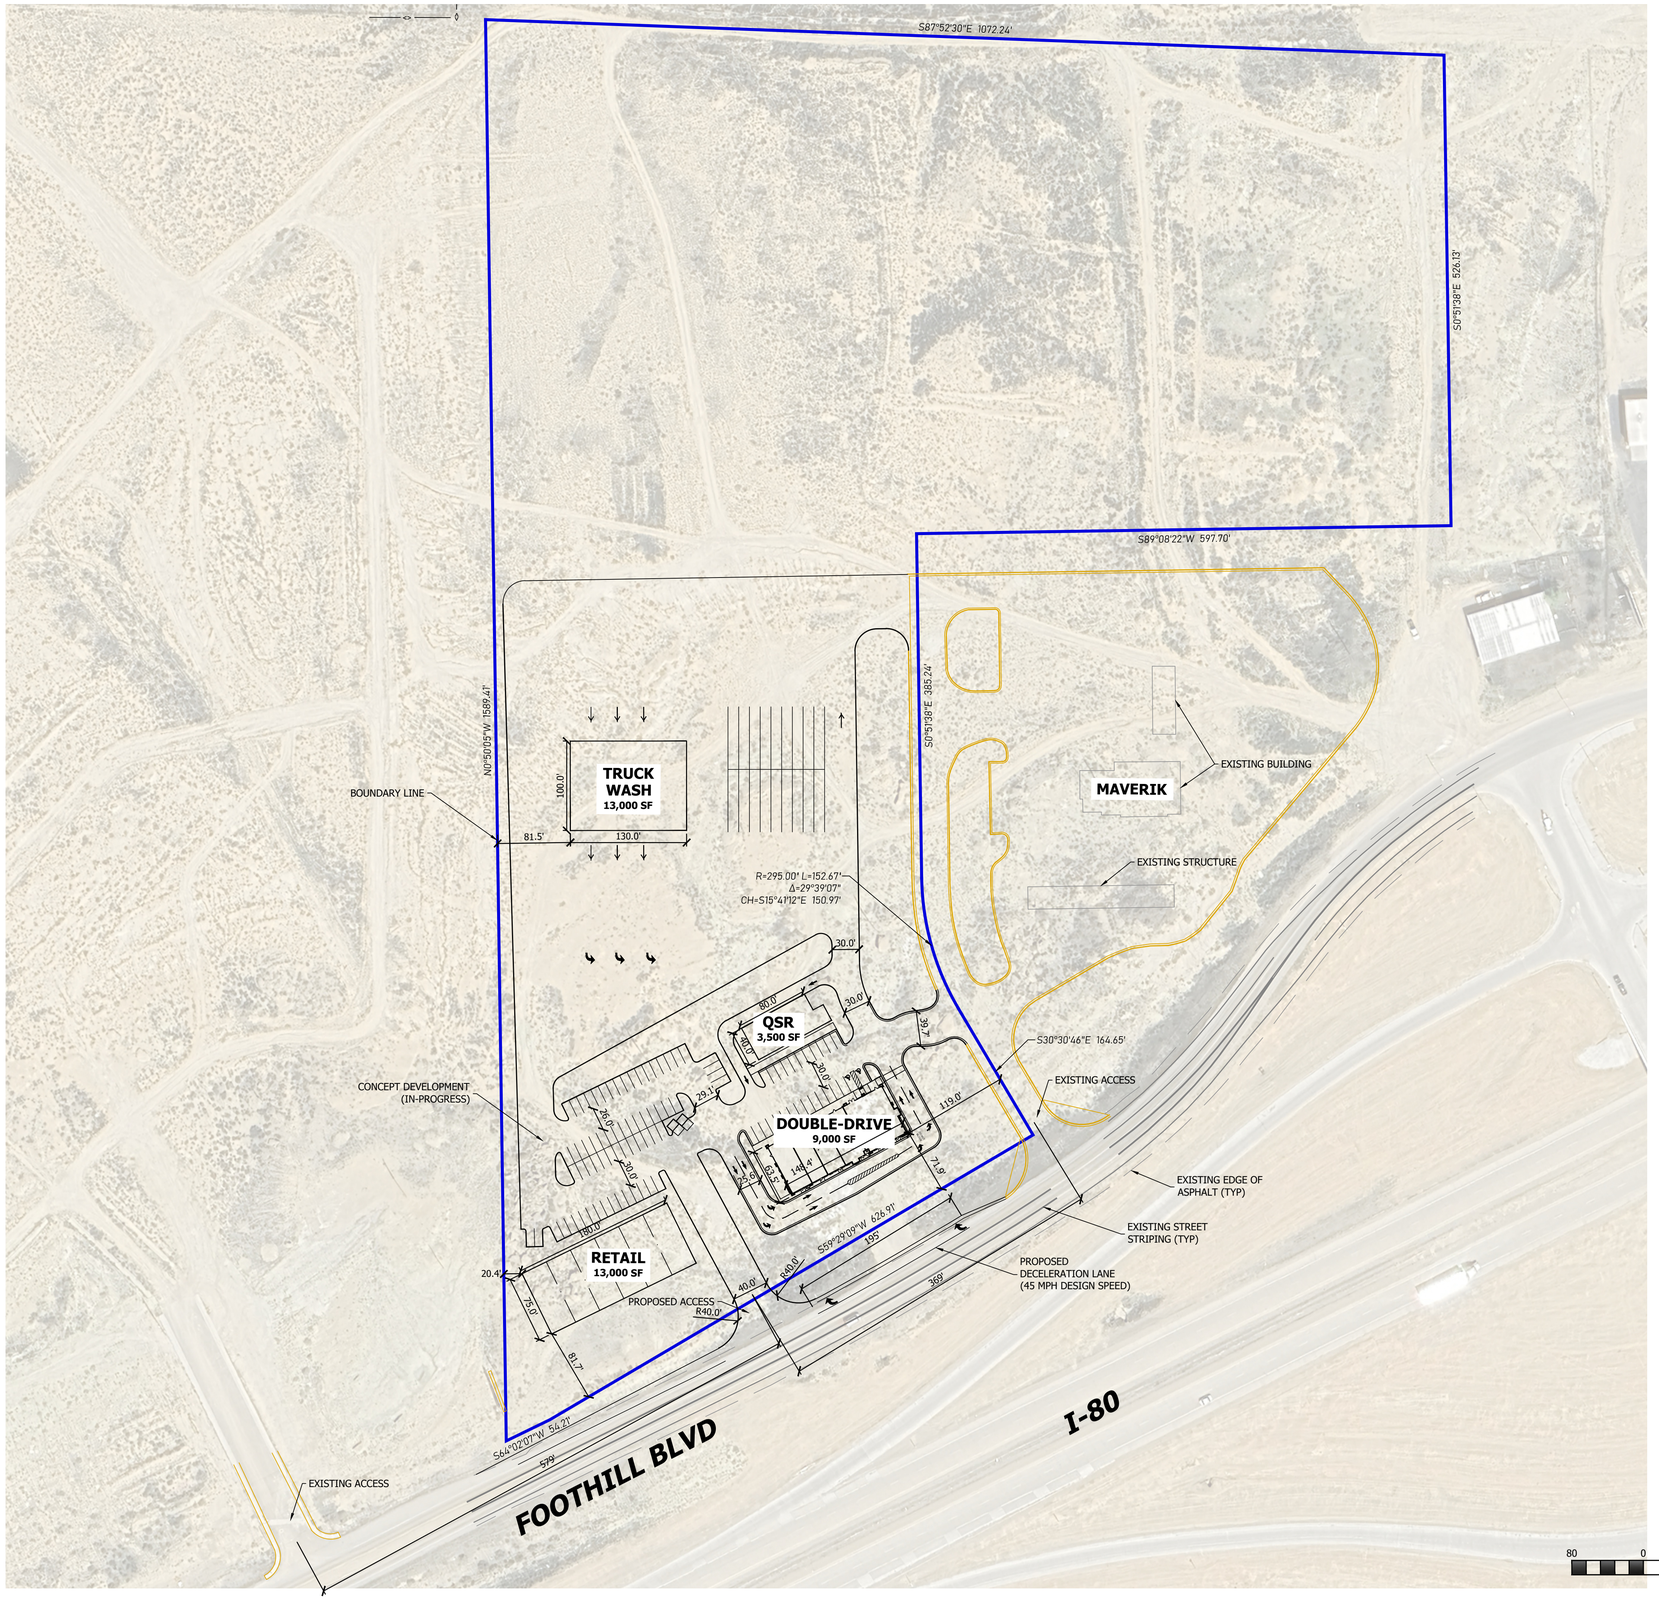

811 Know what's **below.** **Call** before you dig.

RYAN H C:\Users\Ryan H\Hunt Day Dropbox\Projects\138-02 Rock Springs_Wyoming\00-CAD\01-AutoCAD\138.02_RockSprings-2024.0927 9/27/2024 1:51 PM

HUNT · DAY
3445 Antelope Drive, St 200
Syracuse, UT 84075
PH: 801.664.4724
EM: Thomas@HuntDay.co

PROJECT TITLE

ROCK SPRINGS
NEAR 1250 FOOTHILL BLVD, ROCK SPRINGS, WY

LOCATED IN THE SOUTH HALF OF SECTION 5, TOWNSHIP 18N, RANGE 105W, 6PM WYOMING

REVISIONS

REV.	DATE	DESCRIPTION	BY

SEAL

VERIFY SCALES

BAR IS ONE INCH ON ORIGINAL DRAWING
0 1"
IF NOT ONE INCH ON THIS SHEET, ADJUST SCALES ACCORDINGLY

PROJECT INFO.

Engineer:	T. Hunt
Drawn:	R. Hatfield
Date:	09 / 27 / 2024
Proj. No.	138-02

SHEET TITLE

ACCESS EXHIBIT

SHEET NO.

C1.00